
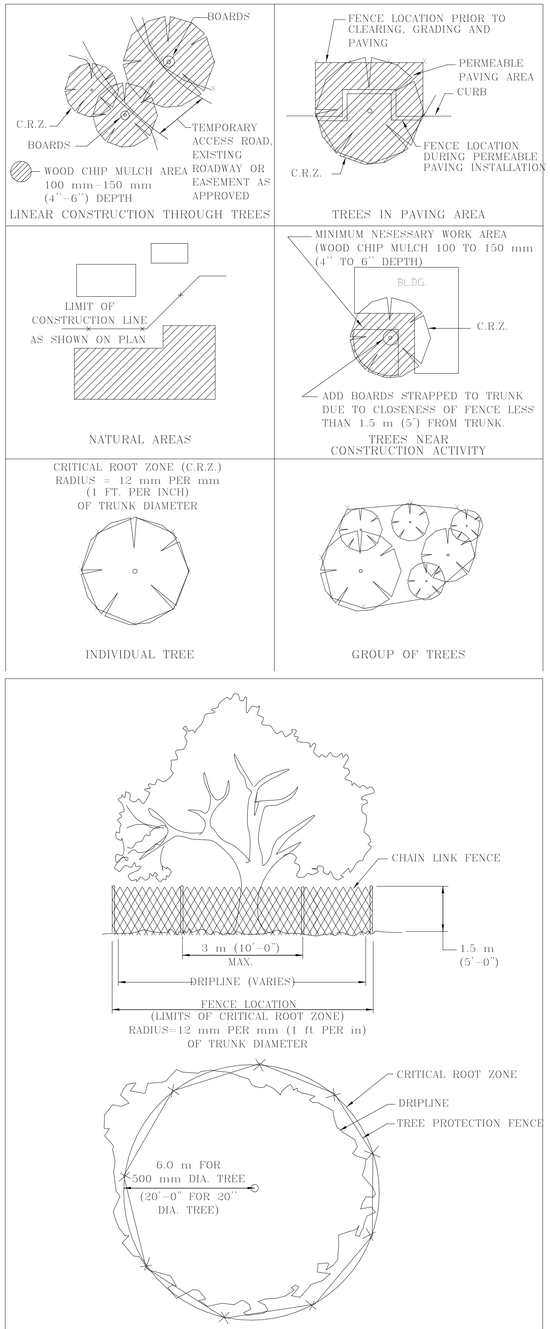


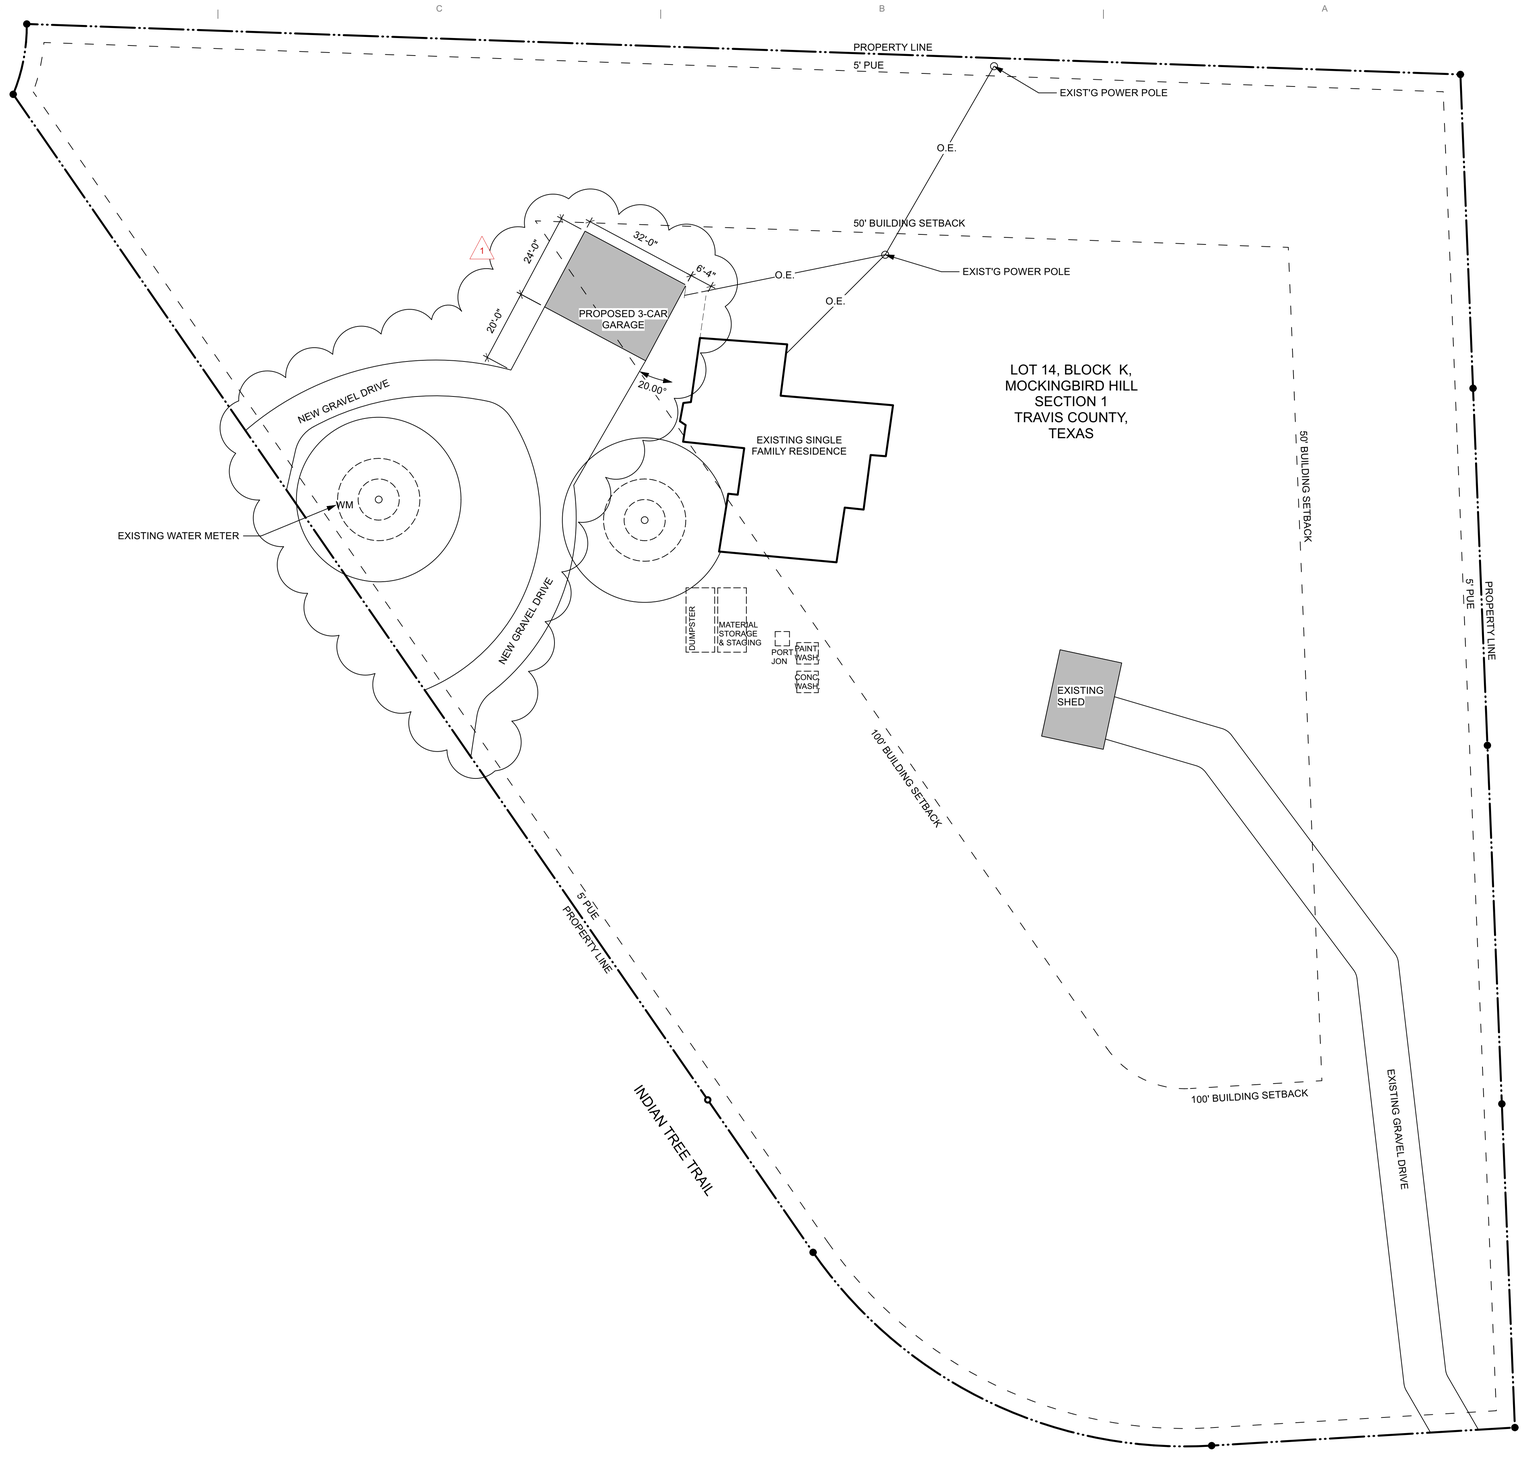

SITE & UTILITY NOTES:
1. CONTRACTOR TO COORDINATE EXACT LOCATION OF EXISTING UTILITIES WITH OWNER & LOCAL UTILITIY SERVICE COMPANY.
2. CONTRACTOR TO COORDINATE DRIVE WITH OWNER.
3. SITE PLAN BASED ON OWNER PROVIDED SURVEY.
4. GC TO PROVIDE SITE LANDSCAPING AS REQUIRED BY LOCAL ORDINANCE COORDINATED WITH OWNER.

PLAN NORTH
GARAGE

TRUE NORTH

1 / A001 ARCHITECTURAL SITE PLAN
Scale: 1" = 20'-0"

NOT FOR CONSTRUCTION

ZAO
ZÁRATE ARCHITECTURE OFFICE

Office: SAN MARCOS, TX
p 512.584.4632
zarate.architecture@gmail.com

Project Team:

Team 1
Firm Name 1
Firm address 1
Firm address 1
phone 1
fax 1

Team 2
Firm Name 2
Firm address 2
Firm address 2
phone 2
fax 2

Professional Seal:

THIS DOCUMENT IS RELEASED FOR THE PURPOSE OF

INTERIM REVIEW ONLY

EDGAR I. ZARATE, RA
TEXAS LICENSE NO. 27507

THE DRAWINGS SHALL NOT BE USED FOR CONSTRUCTION, BIDDING, OR PERMIT PROCESS.

The Professional Architect's seal affixed to this sheet applies only to the material and items shown on this sheet. All drawings, instruments or other documents not exhibiting this seal shall not be considered prepared by this architect, and this architect expressly disclaims any and all responsibility for such plans, drawings or documents not exhibiting this seal.

This drawing and the details on it are the sole property of the architect and may be used for this specific project only. This drawing shall not be loaned, copied or reproduced, in whole or part, or for any other purpose or project without the written consent of the architect.

Project Title:

DESIGN DOCUMENTS
INDIAN TREE RESIDENCE
808 INDIAN TREE TRAIL
AUSTIN, TX

ZAO ©2026

No.	Description	Date
	SITE UPDATE	09/21/2026

Sheet Title:

ARCHITECTURAL SITE PLAN

Project Number: 26104
Drawn By: EZ
Issue Date: 09/21/2026
Sheet Number: A001